SUBDIVISION PLAN OF LAND IN MARBLEHEAD

North Shore Survey Corporation, Surveyors

January 5, 2012

10076C

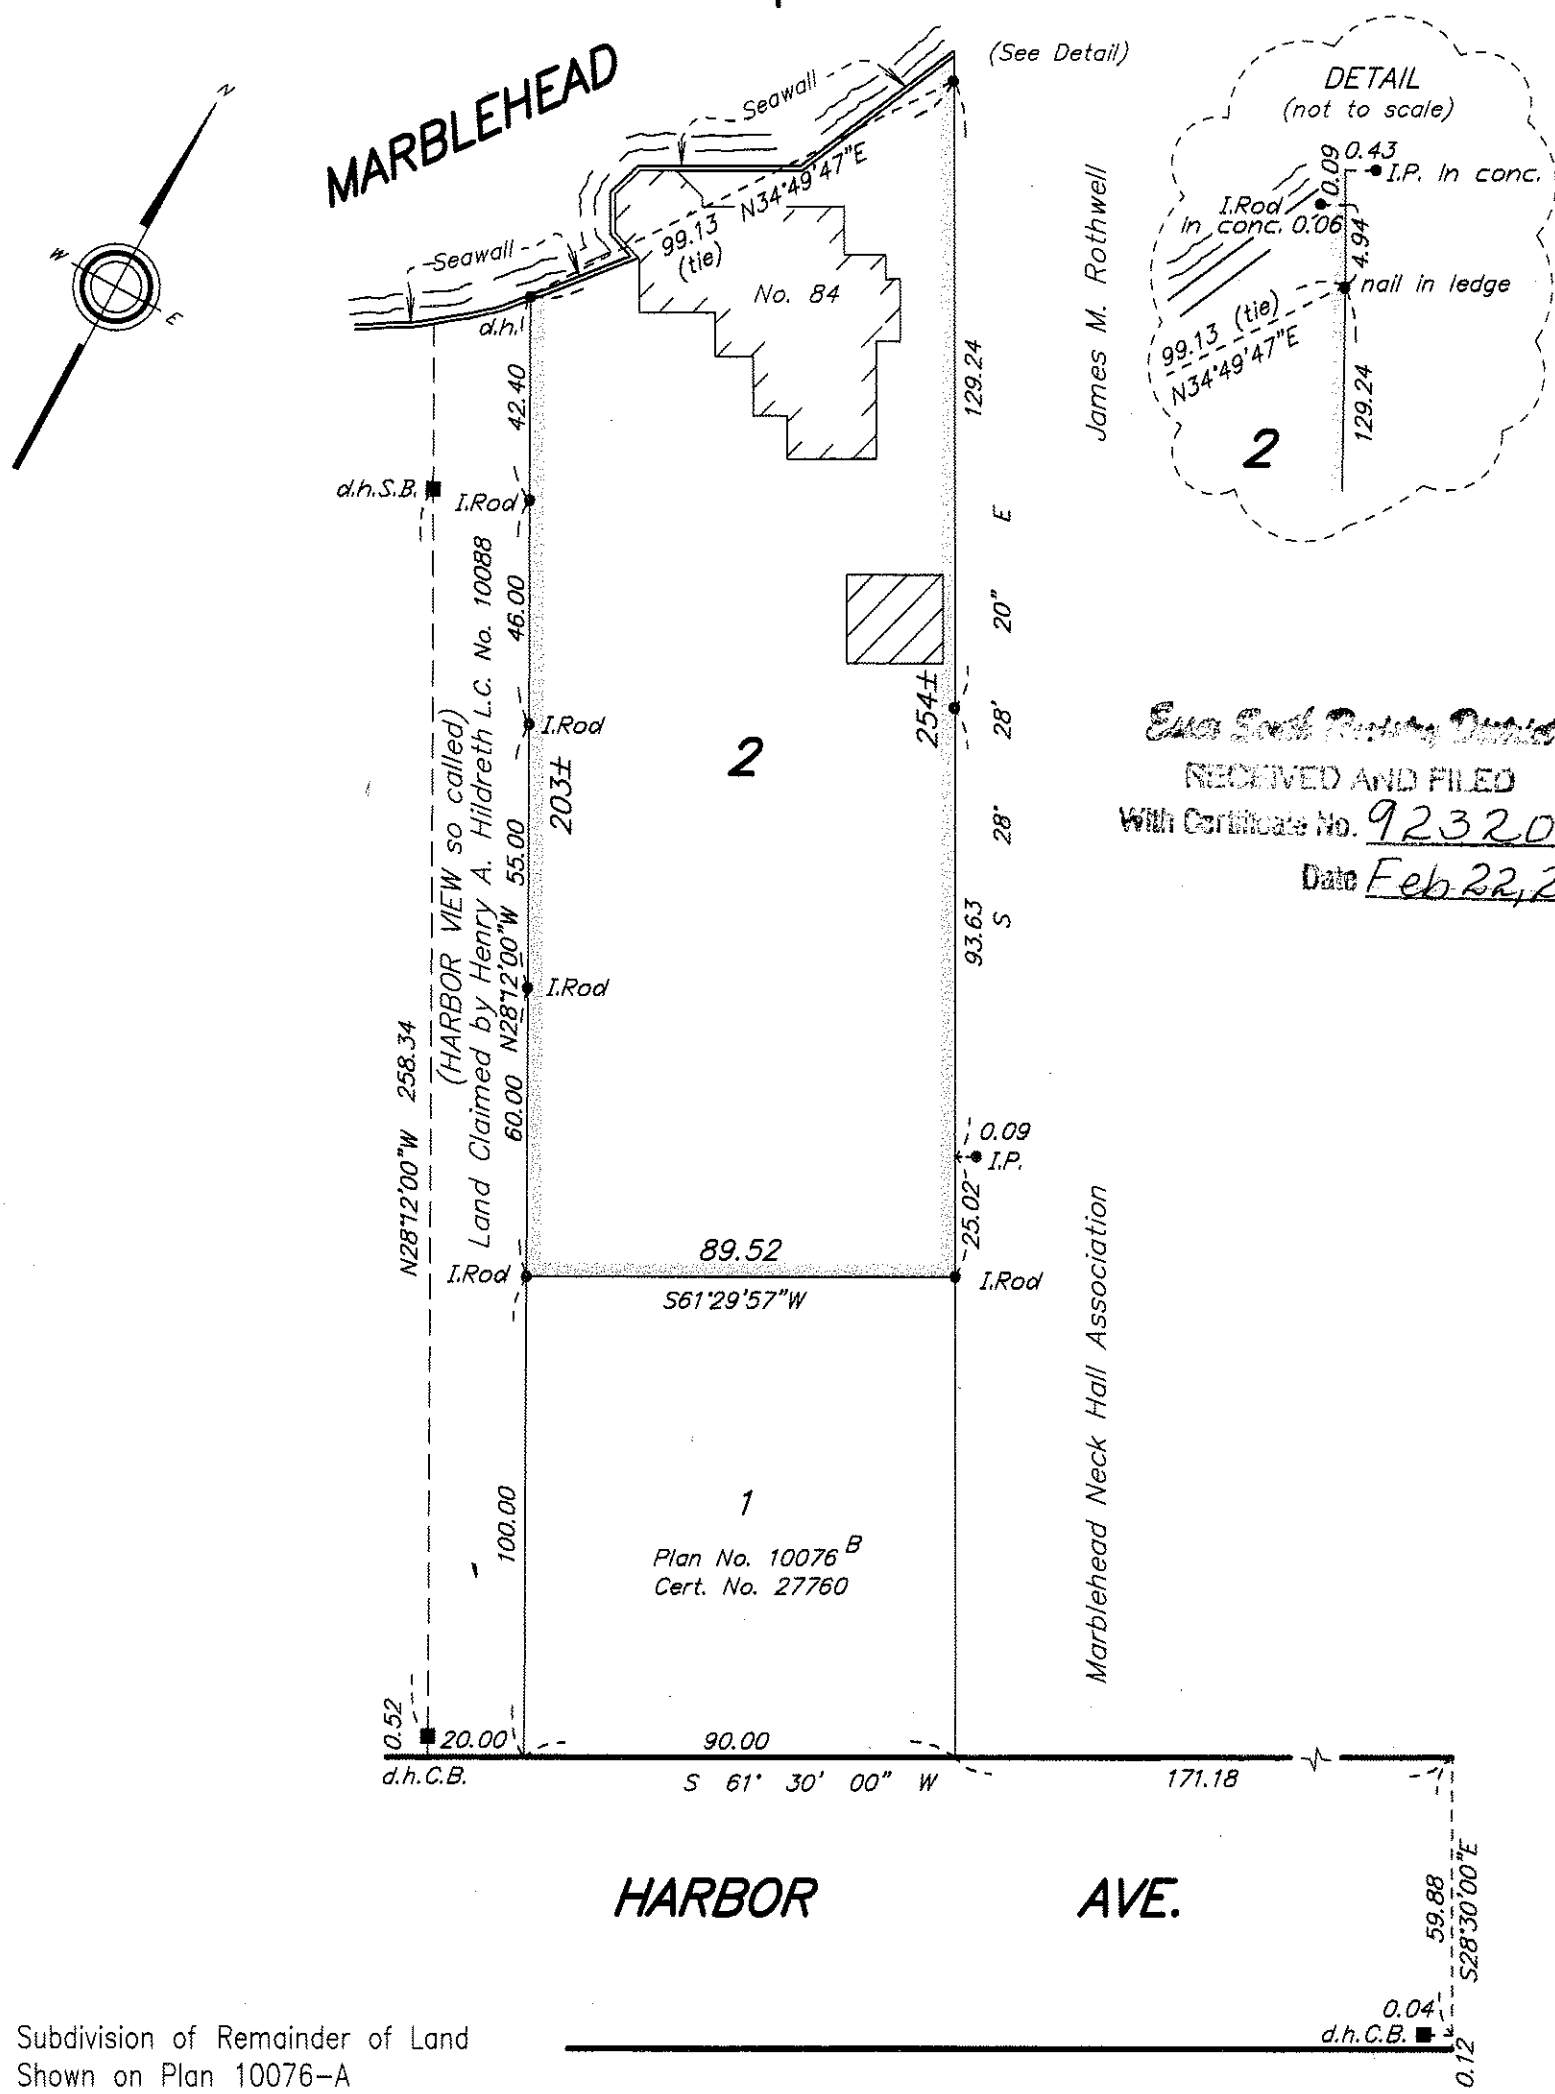

Essex South Registry District
RECEIVED AND FILED
With Certificate No. 92320
Date Feb 22, 2019

Subdivision of Remainder of Land
Shown on Plan 10076-A
Filed with Cert. of Title No. 5045
South Registry District of Essex County

Separate certificates of title may be issued for land shown hereon as Lot 2
By the Court.

Deborah J. Patterson
Recorder

FEB. 10, 2012

Abutters are shown as on original decree plan.

Copy of part of plan filed in
LAND REGISTRATION OFFICE
FEB. 10, 2012

Scale of this plan 40 feet to an inch
T.C. Pontbriand, Acting Engineer for Court

JMF-09ZP